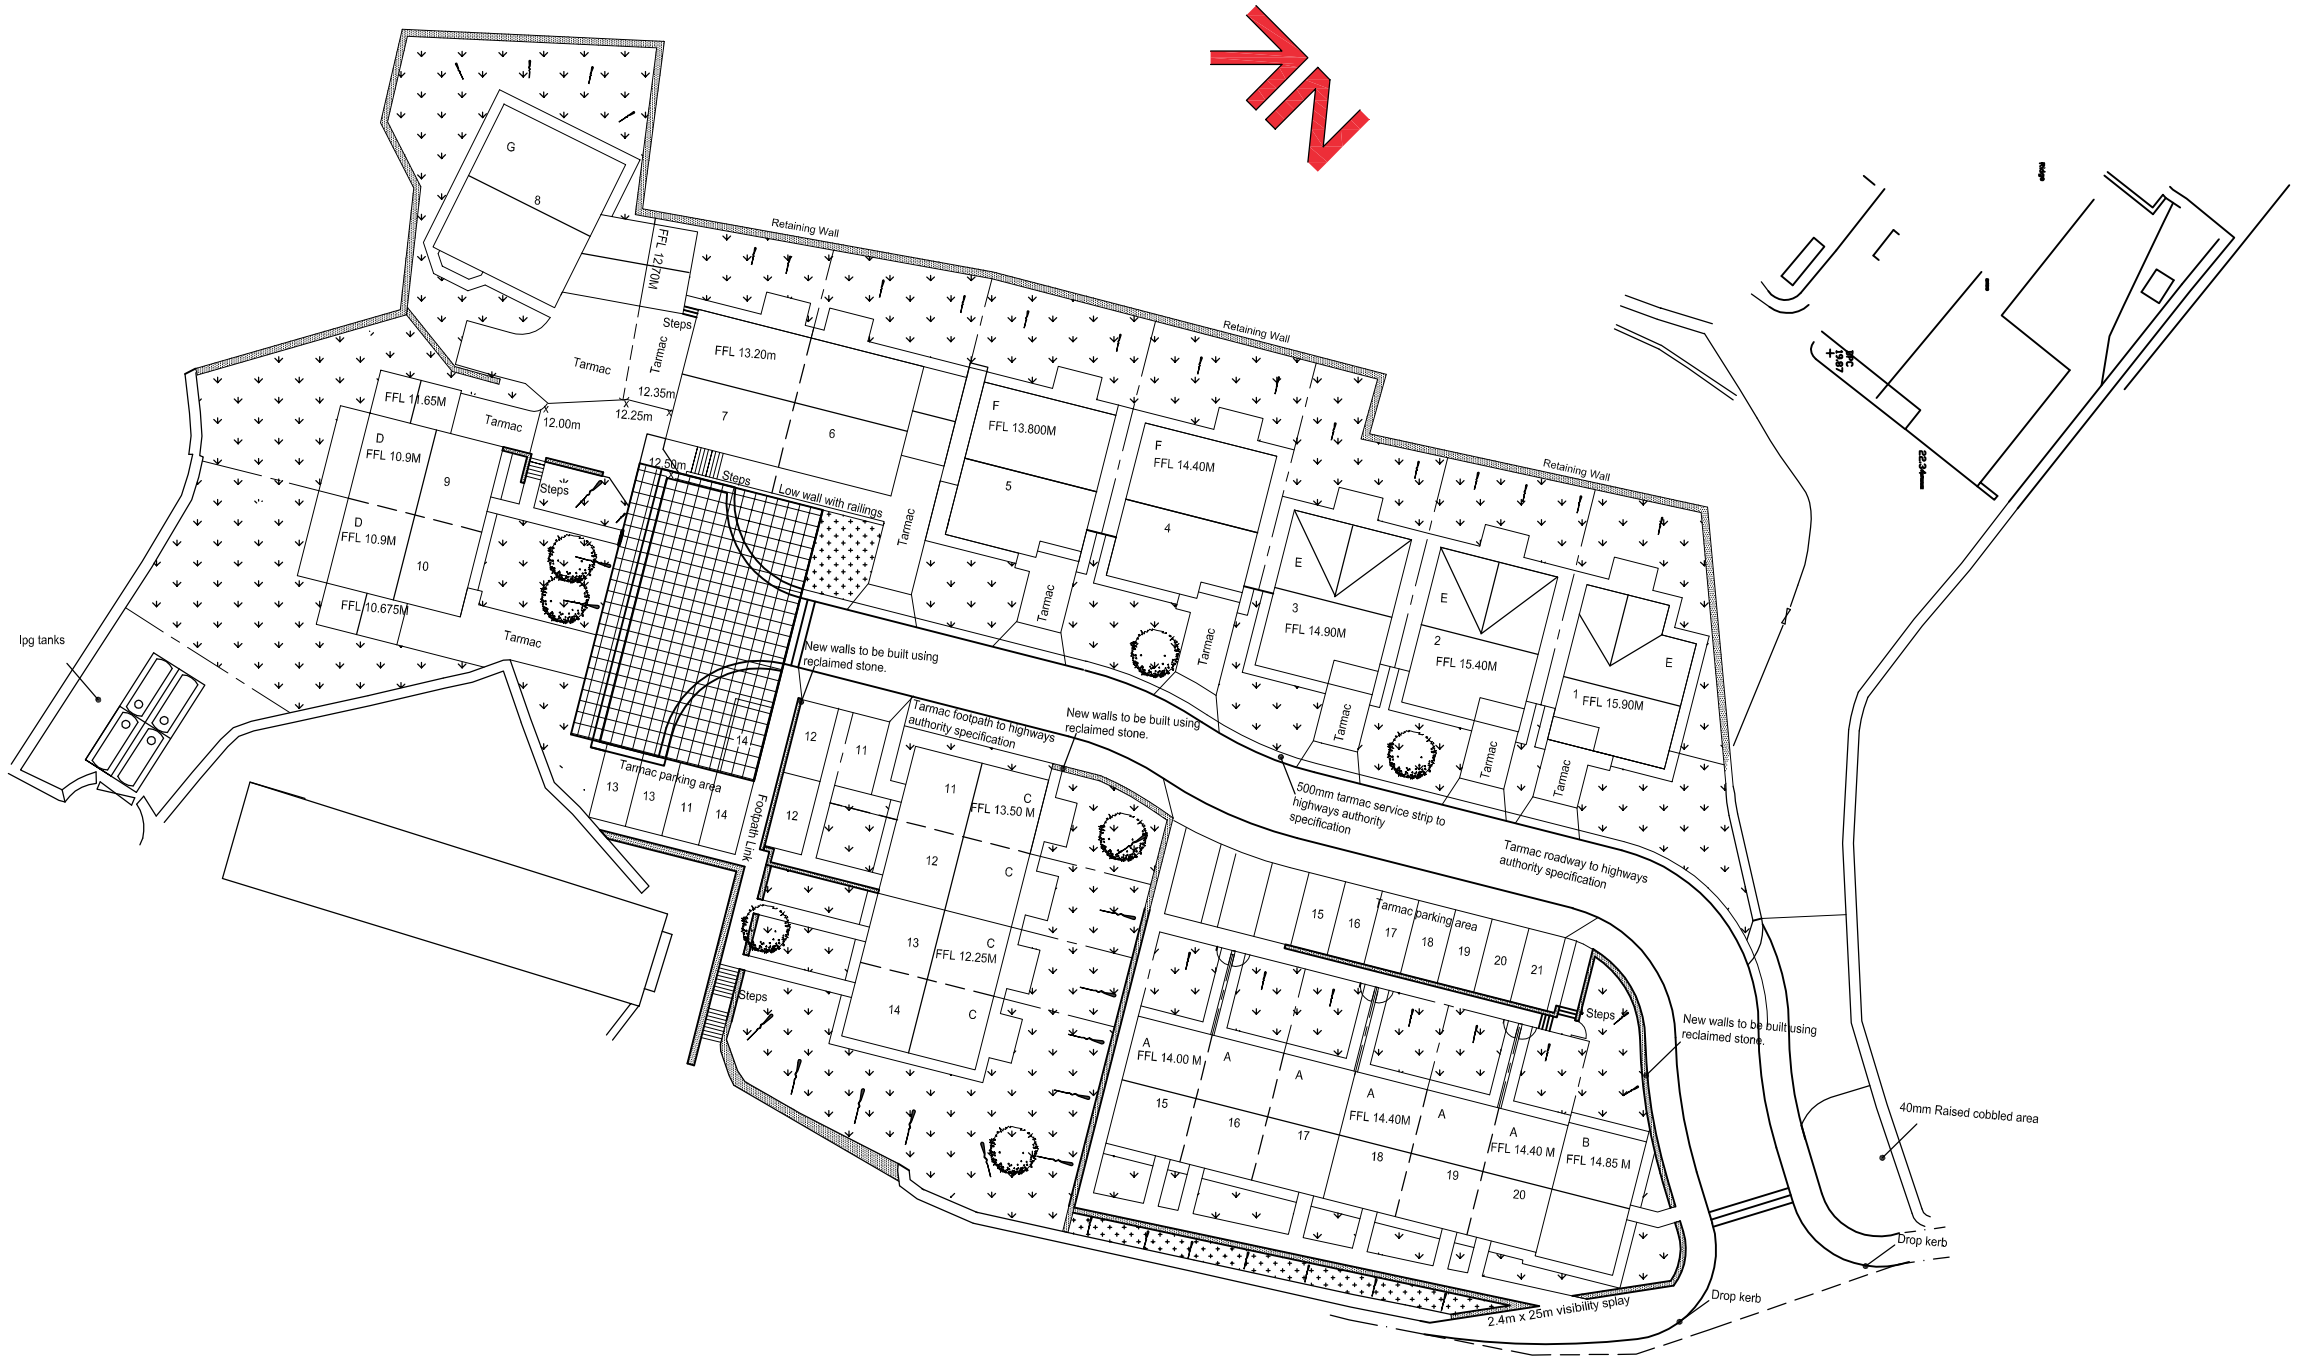

Revisions			
Rev	Date	Description	Initial
A	May 10	North arrow added	ME
B	May 10	Existing housing added, southern entrance changed	ME
C	June 10	Boundary changed adjacent existing housing	ME
D	July 10	Area to rear of plot 10 changed	ME

Premier Housebuilders Limited

50-54 Berry Lane, Longridge, Preston, PR3 3JP
TEL: (01772) 785675. FAX: (01772) 784211.

A3

Scale. 1:500

Date.

Drawn. ME

Checked. -

Drawing No BF/DP-D

Contract.
Baycliff Farm, Sunbrick Lane, Baycliff

Drawing title.
Deed Plan